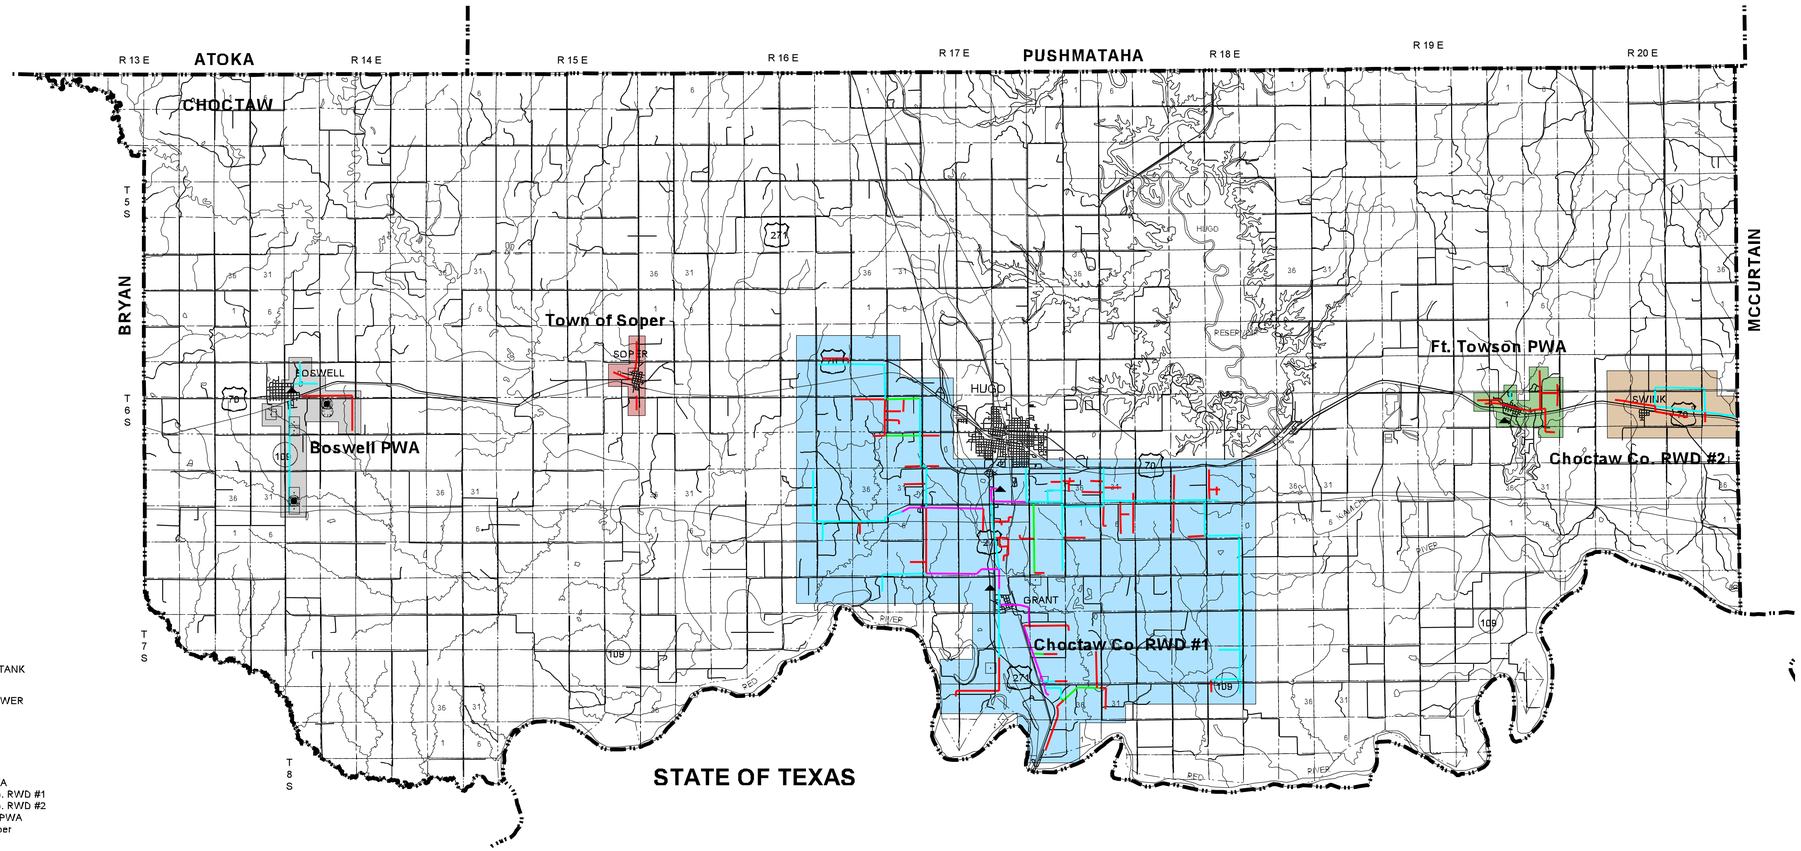
ATOKA
PUSHMATAHA
CHOCTAW
BRYAN
MCCURTAIN
STATE OF TEXAS
R 13 E
R 14 E
R 15 E
R 16 E
R 17 E
R 18 E
R 19 E
R 20 E
T 5 S
T 6 S
T 7 S
T 8 S
Town of Soper
SOPER
BOSWELL
Boswell PWA
HUGO
Ft. Towson PWA
SWITCH
Choctaw Co. RWD #2
GRANT
Choctaw Co. RWD #1
FACILITIES
PUMP
STORAGE TANK
WELL
WATER TOWER
WATER LINES
2"
3"
4"
6"
AREA SERVED
Boswell PWA
Choctaw Co. RWD #1
Choctaw Co. RWD #2
Ft. Towson PWA
Town of Soper
N
1:253440
2 0 2 4 6 Miles