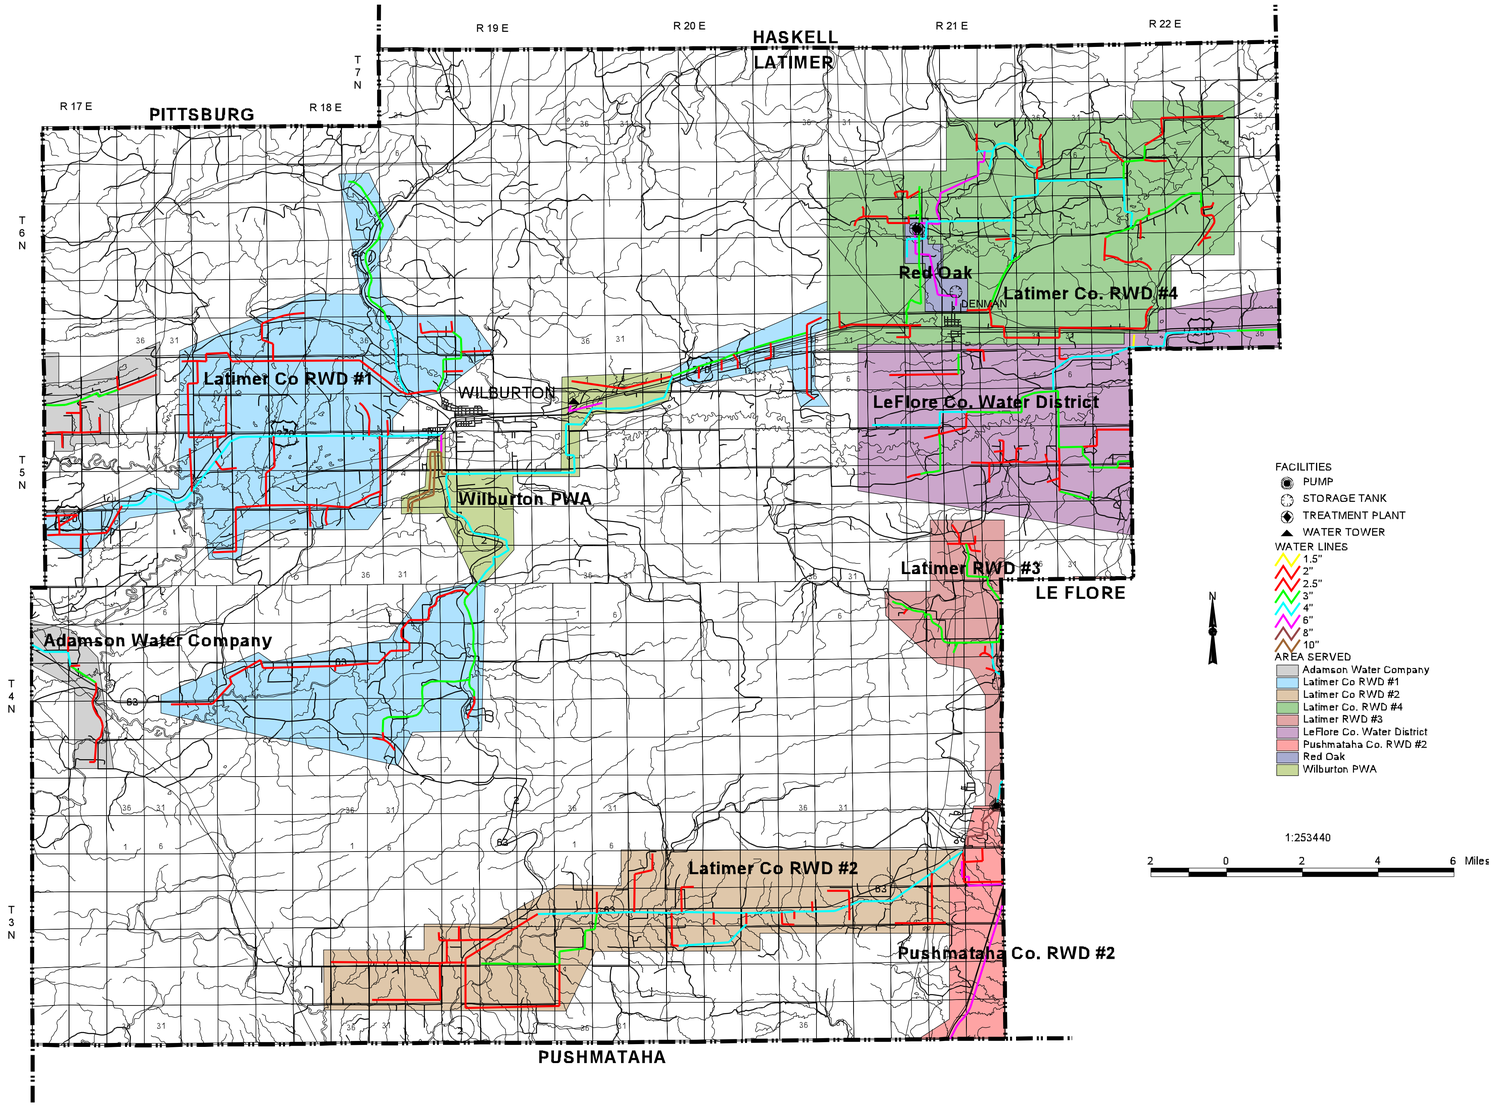
HASKELL
LATIMER
PITTSBURG
PUSHMATAHA
LE FLORE
R 17 E
R 18 E
R 19 E
R 20 E
R 21 E
R 22 E
T 7 N
T 6 N
T 5 N
T 4 N
T 3 N
Red Oak
DENNAN
Latimer Co. RWD #4
Latimer Co RWD #1
WILBURTON
LeFlore Co. Water District
Wilburton PWA
Latimer RWD #3
Adamson Water Company
Latimer Co RWD #2
Pushmataha Co. RWD #2
FACILITIES
PUMP
STORAGE TANK
TREATMENT PLANT
WATER TOWER
WATER LINES
1.5"
2"
2.5"
3"
4"
6"
8"
10"
AREA SERVED
Adamson Water Company
Latimer Co RWD #1
Latimer Co RWD #2
Latimer Co. RWD #4
Latimer RWD #3
LeFlore Co. Water District
Pushmataha Co. RWD #2
Red Oak
Wilburton PWA
N
1:253440
2 0 2 4 6 Miles