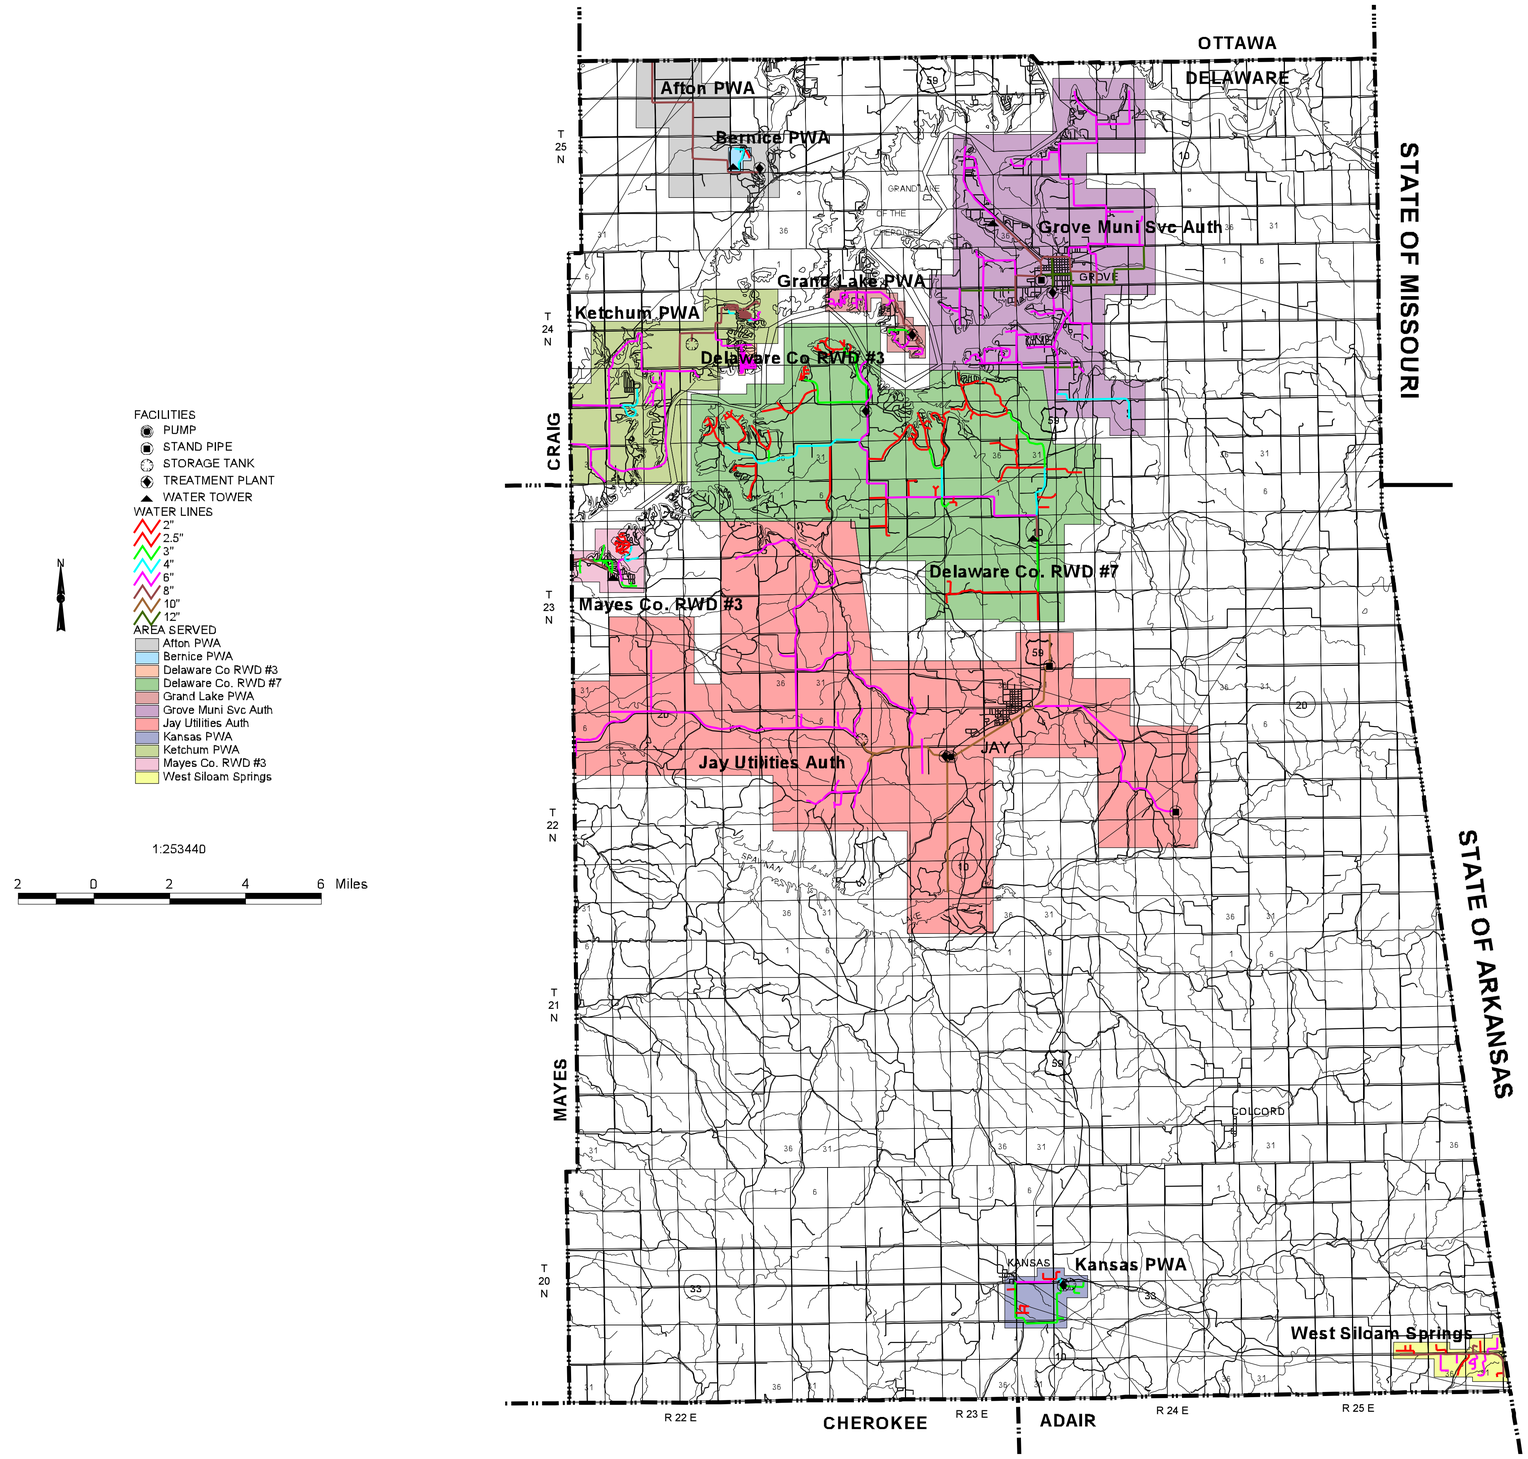
OTTAWA
DELAWARE
STATE OF MISSOURI
Afton PWA
Bernice PWA
Grove Muni Svc Auth
Grand Lake PWA
Ketchum PWA
Delaware Co RWD #3
Delaware Co. RWD #7
Mayes Co. RWD #3
Jay Utilities Auth
JAY
GROVE
COLCORD
KANSAS
Kansas PWA
West Siloam Springs
CRAIG
MAYES
STATE OF ARKANSAS
CHEROKEE
ADAIR
T 25 N
T 24 N
T 23 N
T 22 N
T 21 N
T 20 N
R 22 E
R 23 E
R 24 E
R 25 E
FACILITIES
PUMP
STAND PIPE
STORAGE TANK
TREATMENT PLANT
WATER TOWER
WATER LINES
2"
2.5"
3"
4"
6"
8"
10"
12"
AREA SERVED
Afton PWA
Bernice PWA
Delaware Co RWD #3
Delaware Co. RWD #7
Grand Lake PWA
Grove Muni Svc Auth
Jay Utilities Auth
Kansas PWA
Ketchum PWA
Mayes Co. RWD #3
West Siloam Springs
N
1:253440
2 0 2 4 6 Miles