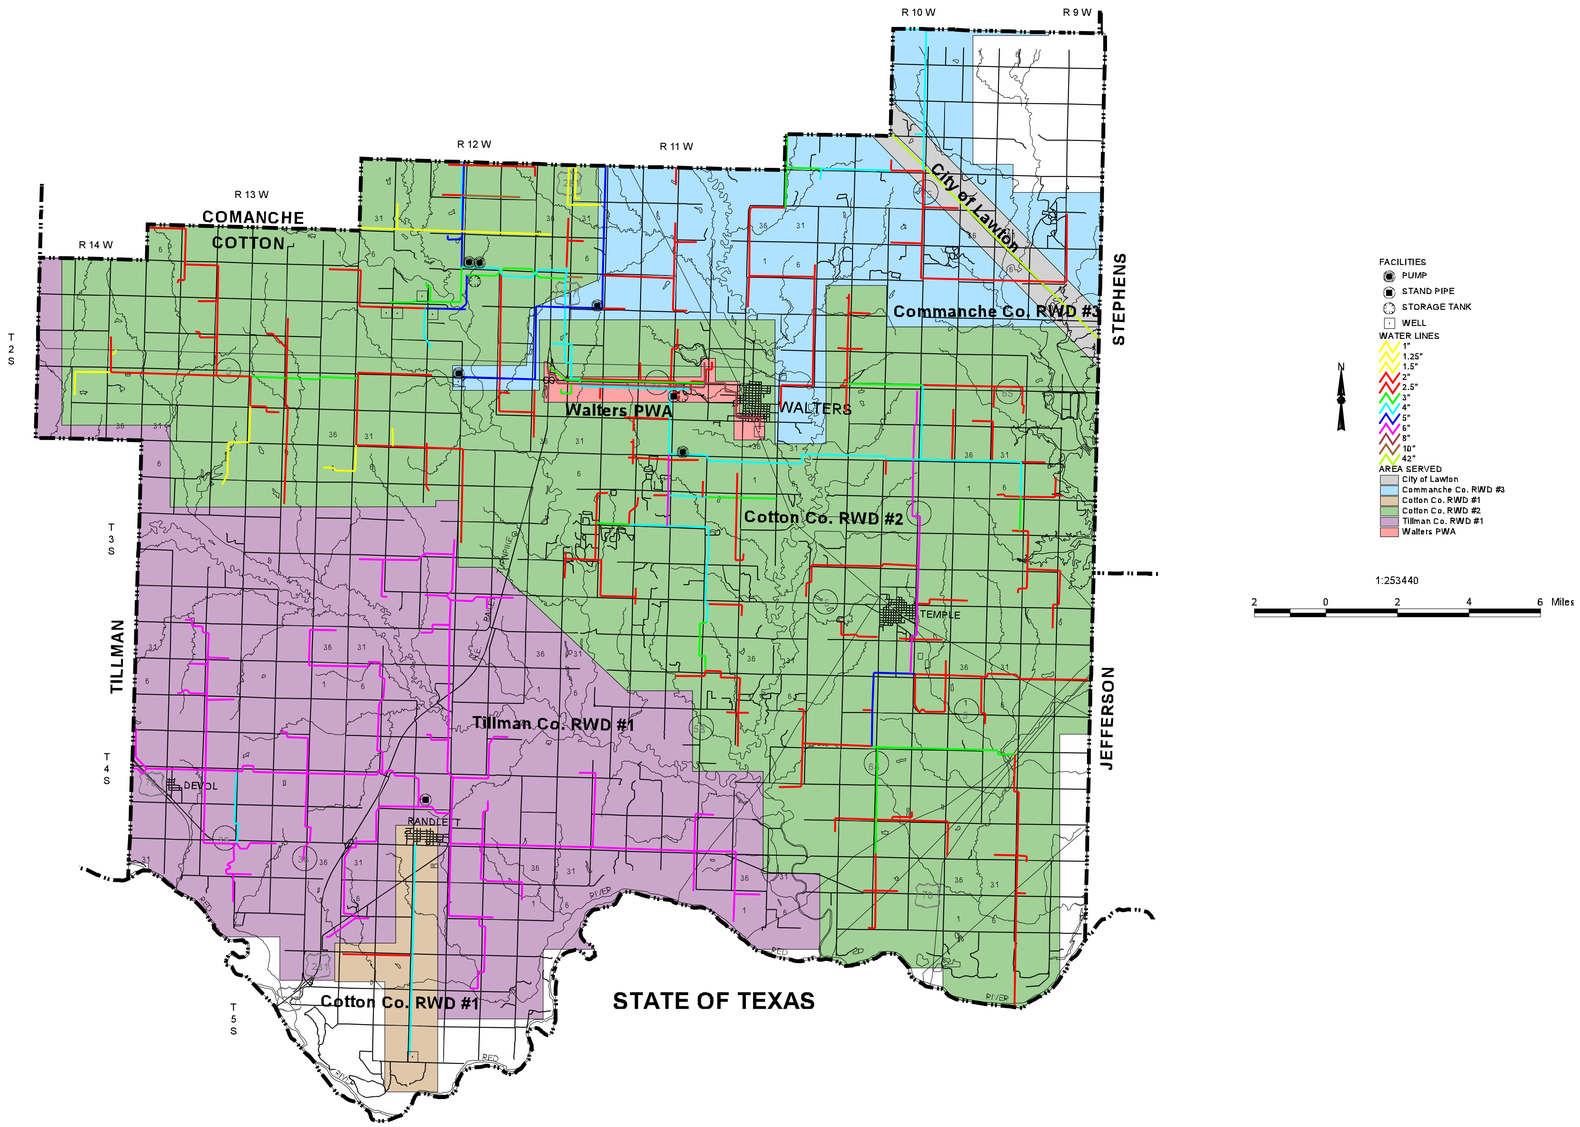
R 14 W
R 13 W
R 12 W
R 11 W
R 10 W
R 9 W
T 2 S
T 3 S
T 4 S
T 5 S
COMANCHE
COTTON
TILLMAN
STEPHENS
JEFFERSON
City of Lawton
Commanche Co. RWD #3
Walters PWA
WALTERS
Cotton Co. RWD #2
TEMPLE
Tillman Co. RWD #1
DEVOL
RANDLETT
Cotton Co. RWD #1
STATE OF TEXAS
FACILITIES
PUMP
STAND PIPE
STORAGE TANK
WELL
WATER LINES
1"
1.25"
1.5"
2"
2.5"
3"
4"
5"
6"
8"
10"
42"
AREA SERVED
City of Lawton
Commanche Co. RWD #3
Cotton Co. RWD #1
Cotton Co. RWD #2
Tillman Co. RWD #1
Walters PWA
N
1:253440
2 0 2 4 6 Miles