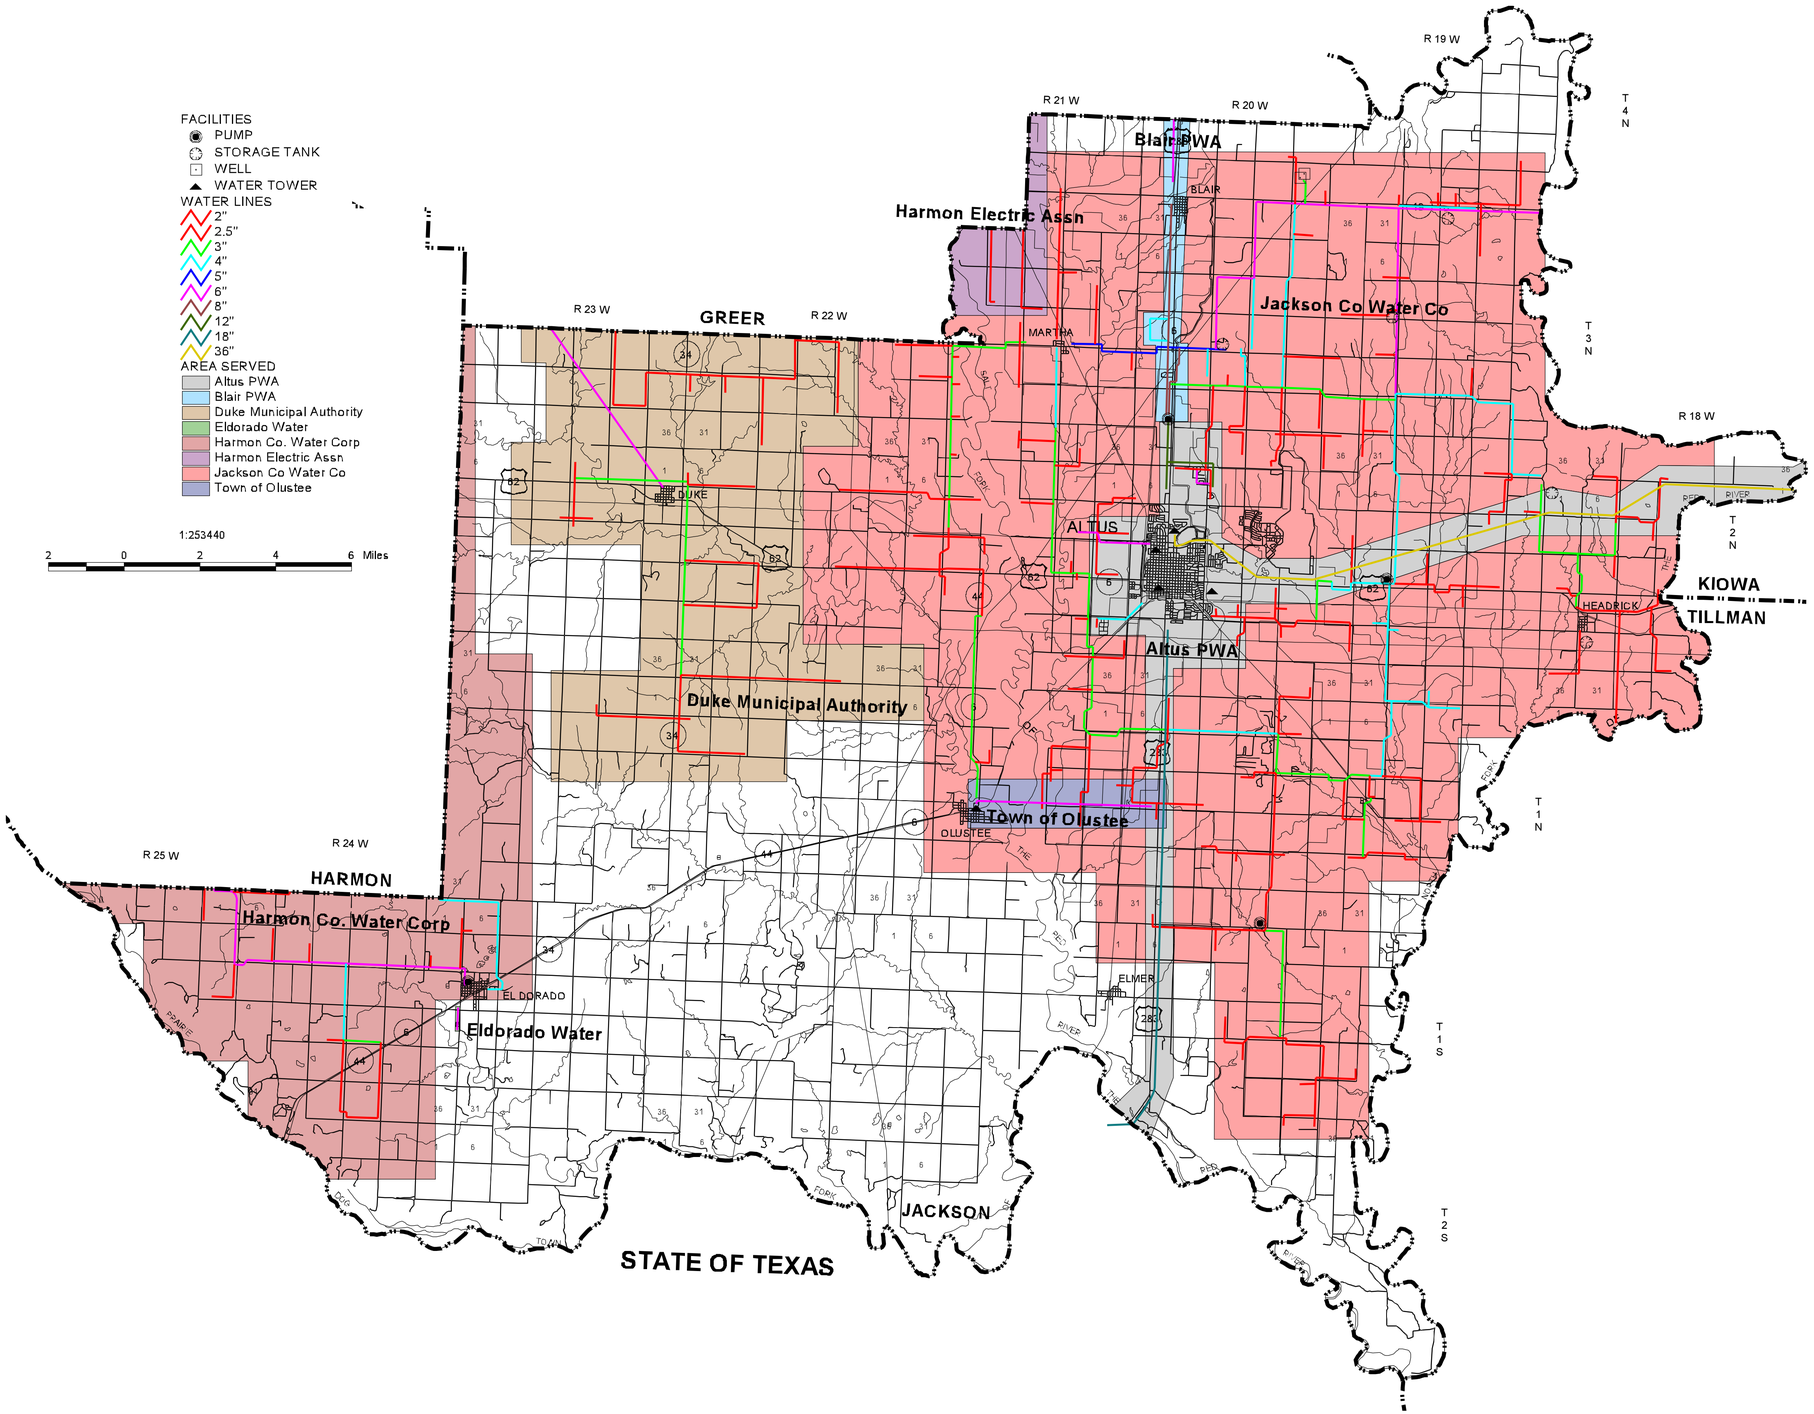
FACILITIES
PUMP
STORAGE TANK
WELL
WATER TOWER
WATER LINES
2"
2.5"
3"
4"
5"
6"
8"
12"
18"
36"
AREA SERVED
Altus PWA
Blair PWA
Duke Municipal Authority
Eldorado Water
Harmon Co. Water Corp
Harmon Electric Assn
Jackson Co Water Co
Town of Olustee
1:253440
2 0 2 4 6 Miles
R 19 W
R 21 W
R 20 W
R 23 W
R 22 W
R 18 W
R 25 W
R 24 W
T 4 N
T 3 N
T 2 N
T 1 N
T 1 S
T 2 S
Blair PWA
BLAIR
Harmon Electric Assn
Jackson Co Water Co
MARTHA
GREER
DUKE
ALTUS
Altus PWA
HEADRICK
KIOWA
TILLMAN
Duke Municipal Authority
Town of Olustee
OLUSTEE
HARMON
Harmon Co. Water Corp
EL DORADO
Eldorado Water
ELMER
JACKSON
STATE OF TEXAS