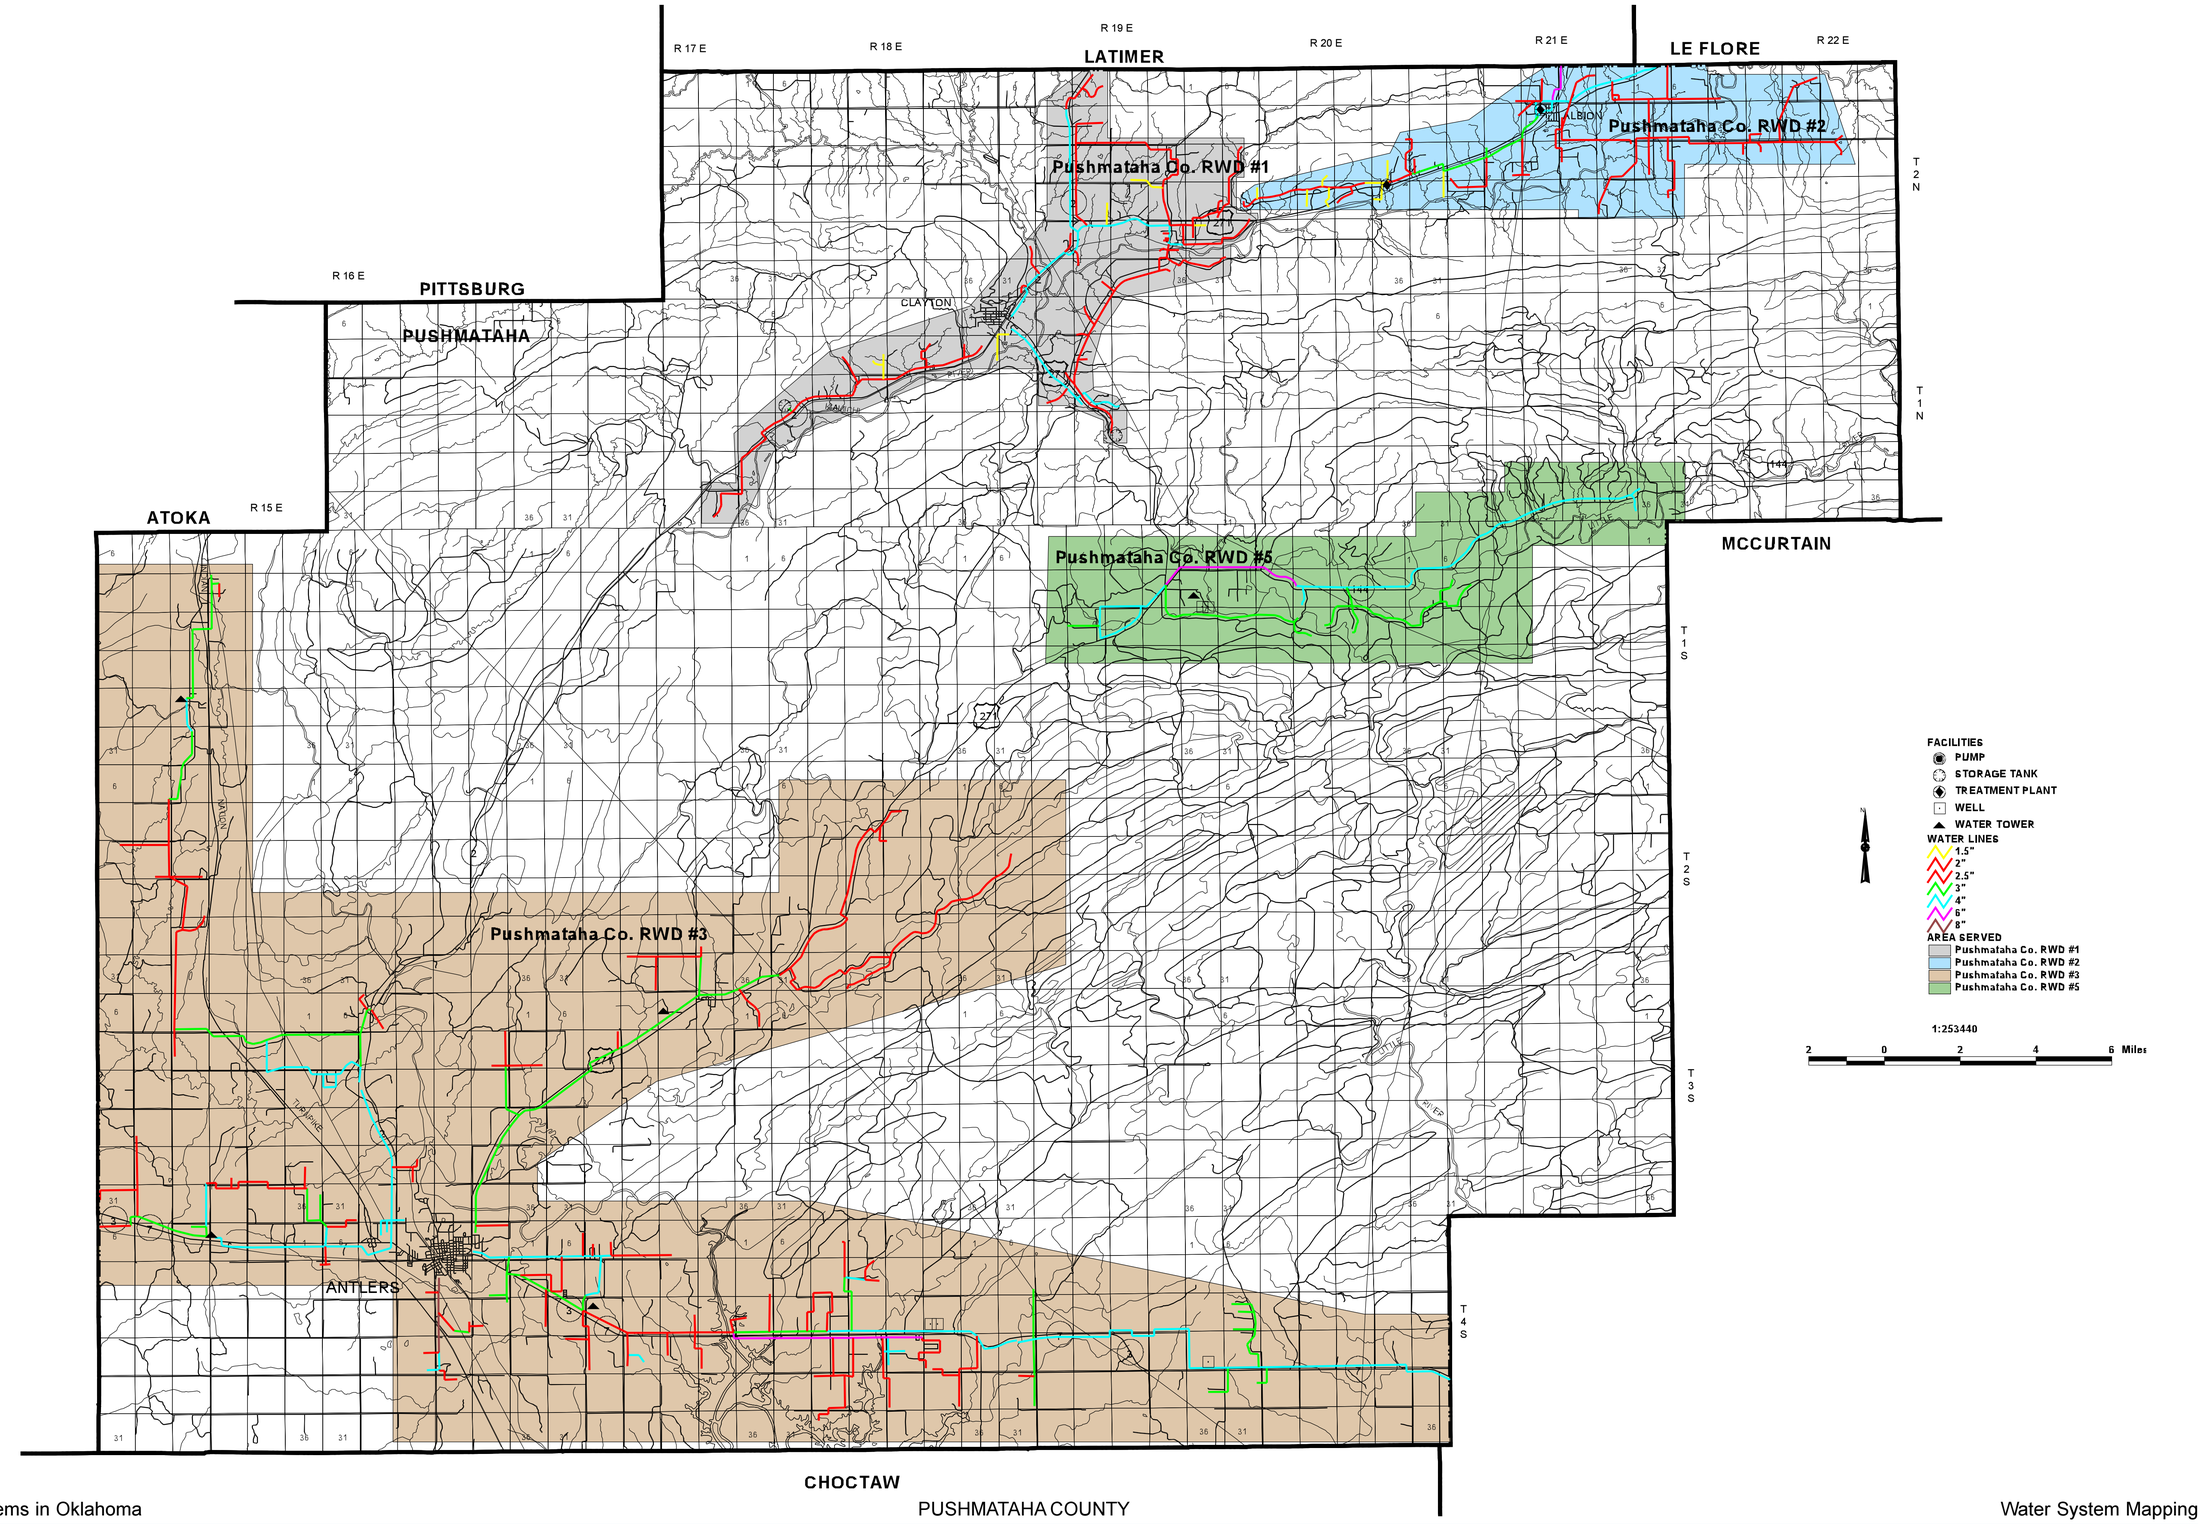
R 17 E
R 18 E
R 19 E
R 20 E
R 21 E
R 22 E
R 16 E
R 15 E
T 2 N
T 1 N
T 1 S
T 2 S
T 3 S
T 4 S
LATIMER
LE FLORE
PITTSBURG
PUSHMATAHA
ATOKA
MCCURTAIN
CHOCTAW
CLAYTON
ALBION
ANTLERS
Pushmataha Co. RWD #1
Pushmataha Co. RWD #2
Pushmataha Co. RWD #3
Pushmataha Co. RWD #5
FACILITIES
PUMP
STORAGE TANK
TREATMENT PLANT
WELL
WATER TOWER
WATER LINES
1.5"
2"
2.5"
3"
4"
6"
8"
AREA SERVED
Pushmataha Co. RWD #1
Pushmataha Co. RWD #2
Pushmataha Co. RWD #3
Pushmataha Co. RWD #5
1:253440
2 0 2 4 6 Miles