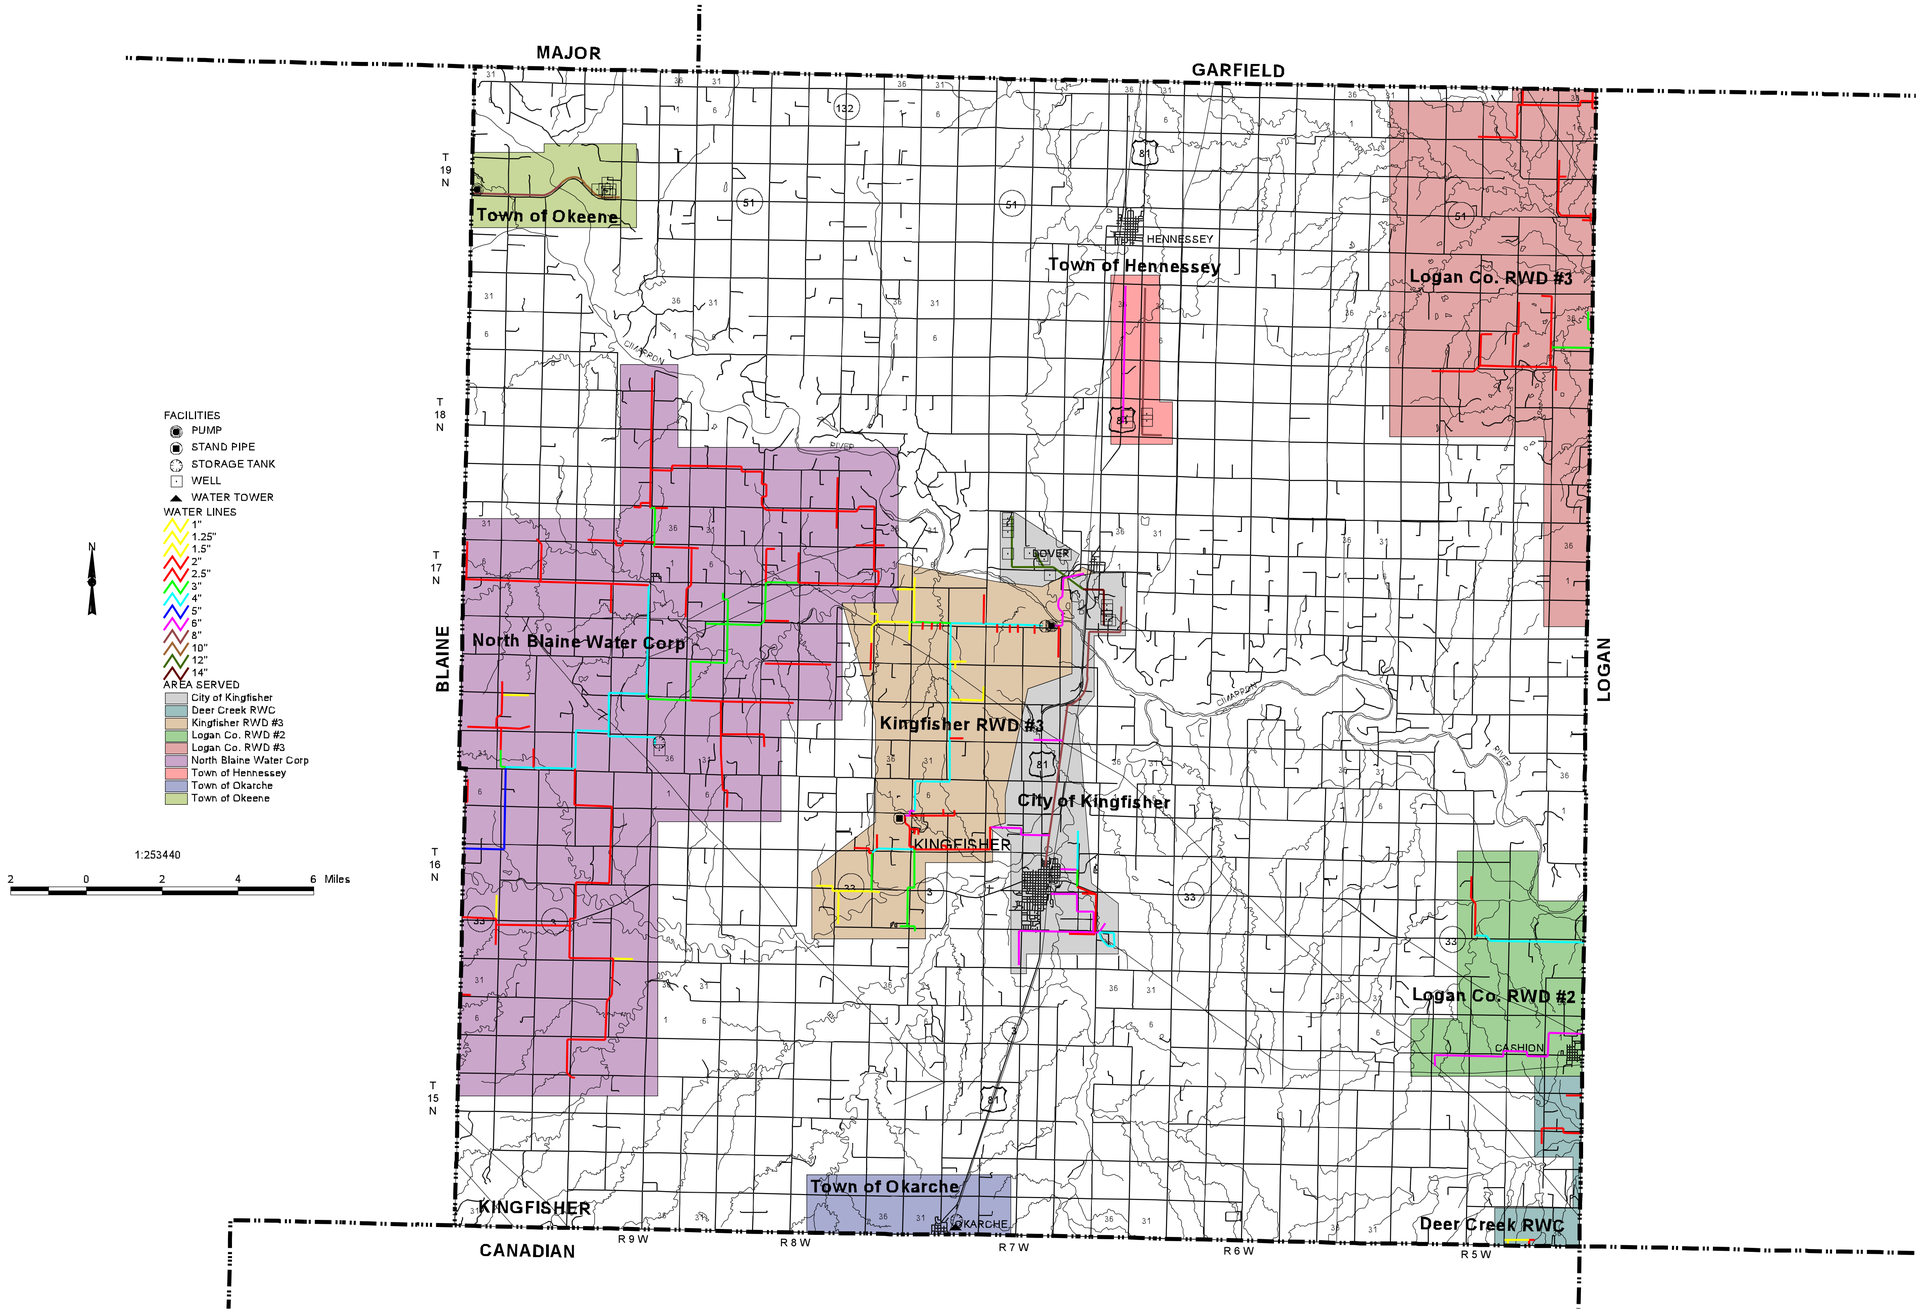
MAJOR
GARFIELD
BLAINE
LOGAN
KINGFISHER
CANADIAN
T 19 N
T 18 N
T 17 N
T 16 N
T 15 N
R 9 W
R 8 W
R 7 W
R 6 W
R 5 W
Town of Okeene
Town of Hennessey
Logan Co. RWD #3
North Blaine Water Corp
Kingfisher RWD #3
City of Kingfisher
Logan Co. RWD #2
Town of Okarche
Deer Creek RWC
HENNESSEY
DOVER
KINGFISHER
CASHION
OKARCHE
CIMARRON
RIVER
FACILITIES
PUMP
STAND PIPE
STORAGE TANK
WELL
WATER TOWER
WATER LINES
1"
1.25"
1.5"
2"
2.5"
3"
4"
5"
6"
8"
10"
12"
14"
AREA SERVED
City of Kingfisher
Deer Creek RWC
Kingfisher RWD #3
Logan Co. RWD #2
Logan Co. RWD #3
North Blaine Water Corp
Town of Hennessey
Town of Okarche
Town of Okeene
N
1:253440
2 0 2 4 6 Miles