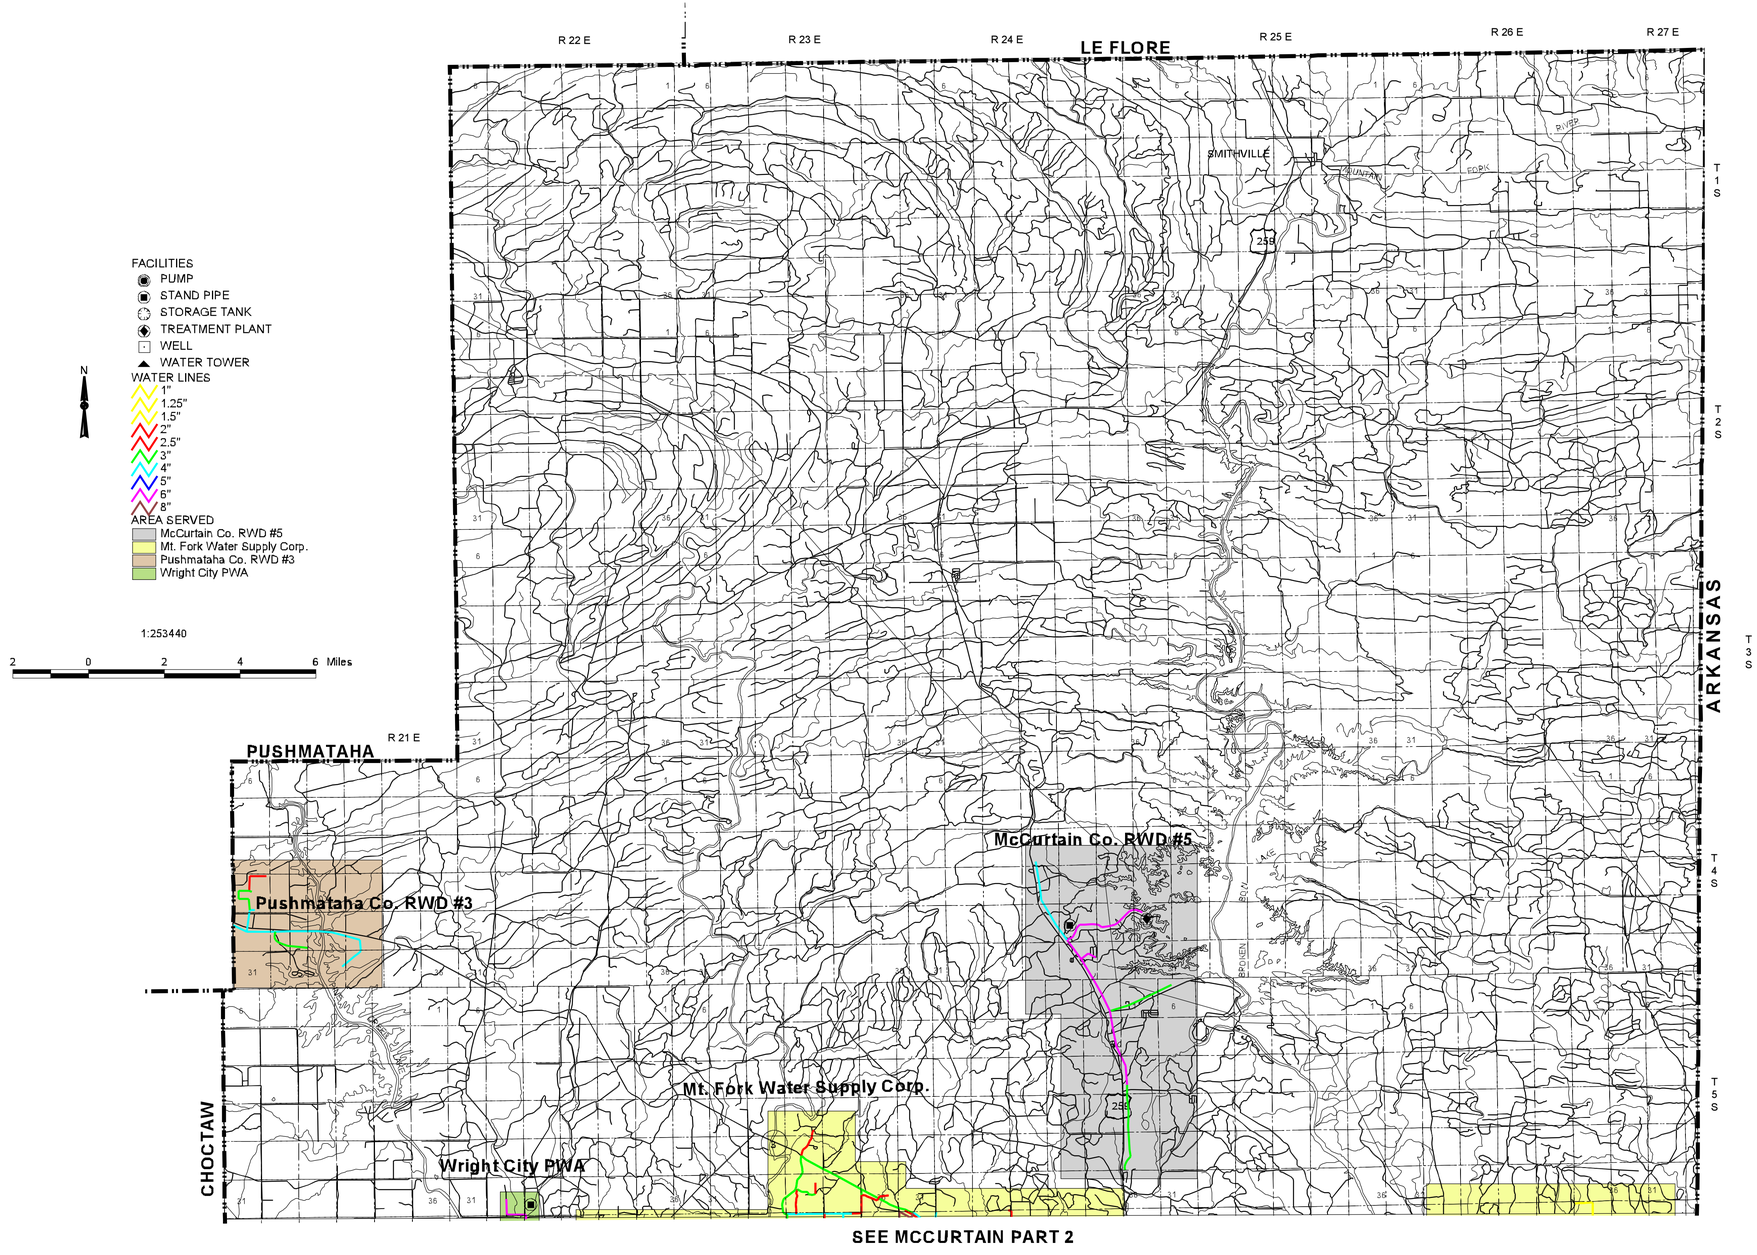
FACILITIES
PUMP
STAND PIPE
STORAGE TANK
TREATMENT PLANT
WELL
WATER TOWER
WATER LINES
1"
1.25"
1.5"
2"
2.5"
3"
4"
5"
6"
8"
AREA SERVED
McCurtain Co. RWD #5
Mt. Fork Water Supply Corp.
Pushmataha Co. RWD #3
Wright City PWA
N
1:253440
2 0 2 4 6 Miles
R 22 E
R 23 E
R 24 E
R 25 E
R 26 E
R 27 E
R 21 E
LE FLORE
PUSHMATAHA
CHOCTAW
ARKANSAS
SMITHVILLE
T 1 S
T 2 S
T 3 S
T 4 S
T 5 S
McCurtain Co. RWD #5
Pushmataha Co. RWD #3
Mt. Fork Water Supply Corp.
Wright City PWA
SEE MCCURTAIN PART 2

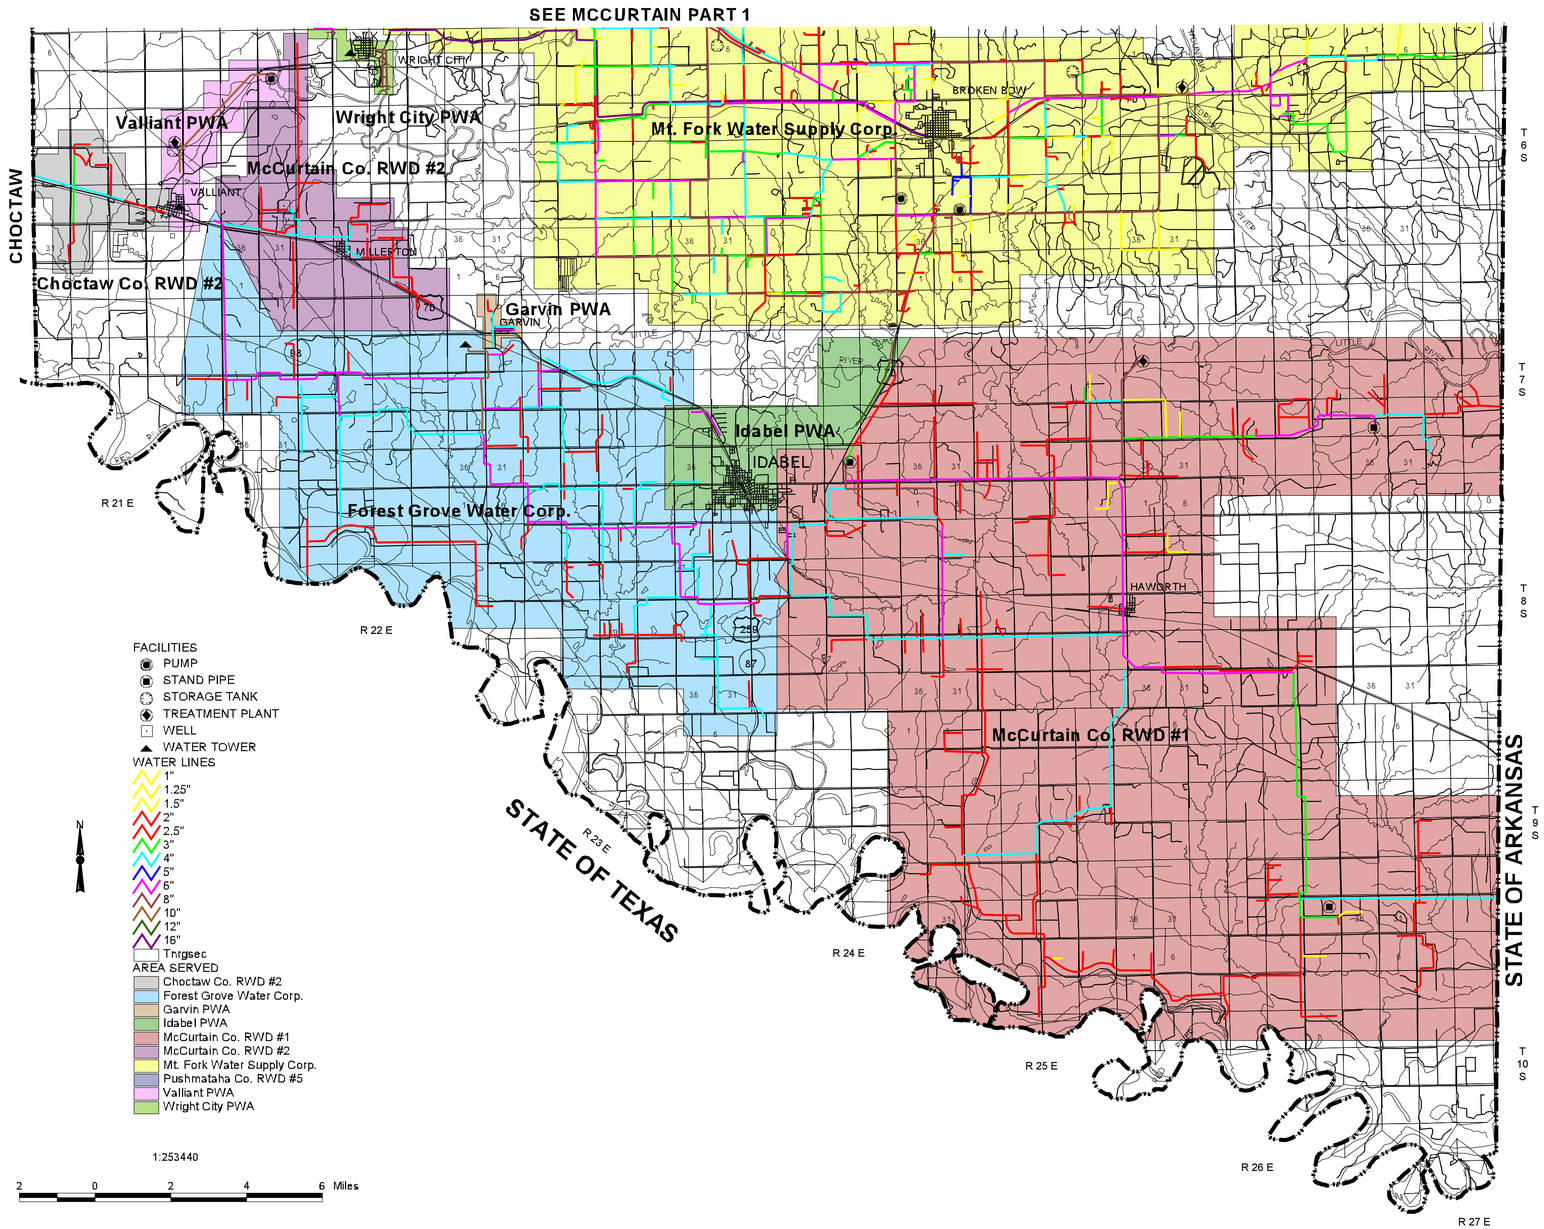
SEE MCCURTAIN PART 1
CHOCTAW
Valliant PWA
Wright City PWA
McCurtain Co. RWD #2
Mt. Fork Water Supply Corp.
Choctaw Co. RWD #2
Garvin PWA
Idabel PWA
Forest Grove Water Corp.
McCurtain Co. RWD #1
WRIGHT CITY
BROKEN BOW
VALLIANT
MILLERTON
GARVIN
IDABEL
HAWORTH
STATE OF TEXAS
STATE OF ARKANSAS
R 21 E
R 22 E
R 23 E
R 24 E
R 25 E
R 26 E
R 27 E
T 6 S
T 7 S
T 8 S
T 9 S
T 10 S
FACILITIES
PUMP
STAND PIPE
STORAGE TANK
TREATMENT PLANT
WELL
WATER TOWER
WATER LINES
1"
1.25"
1.5"
2"
2.5"
3"
4"
5"
6"
8"
10"
12"
16"
Tnrgsec
AREA SERVED
Choctaw Co. RWD #2
Forest Grove Water Corp.
Garvin PWA
Idabel PWA
McCurtain Co. RWD #1
McCurtain Co. RWD #2
Mt. Fork Water Supply Corp.
Pushmataha Co. RWD #5
Valliant PWA
Wright City PWA
N
1:253440
2 0 2 4 6 Miles