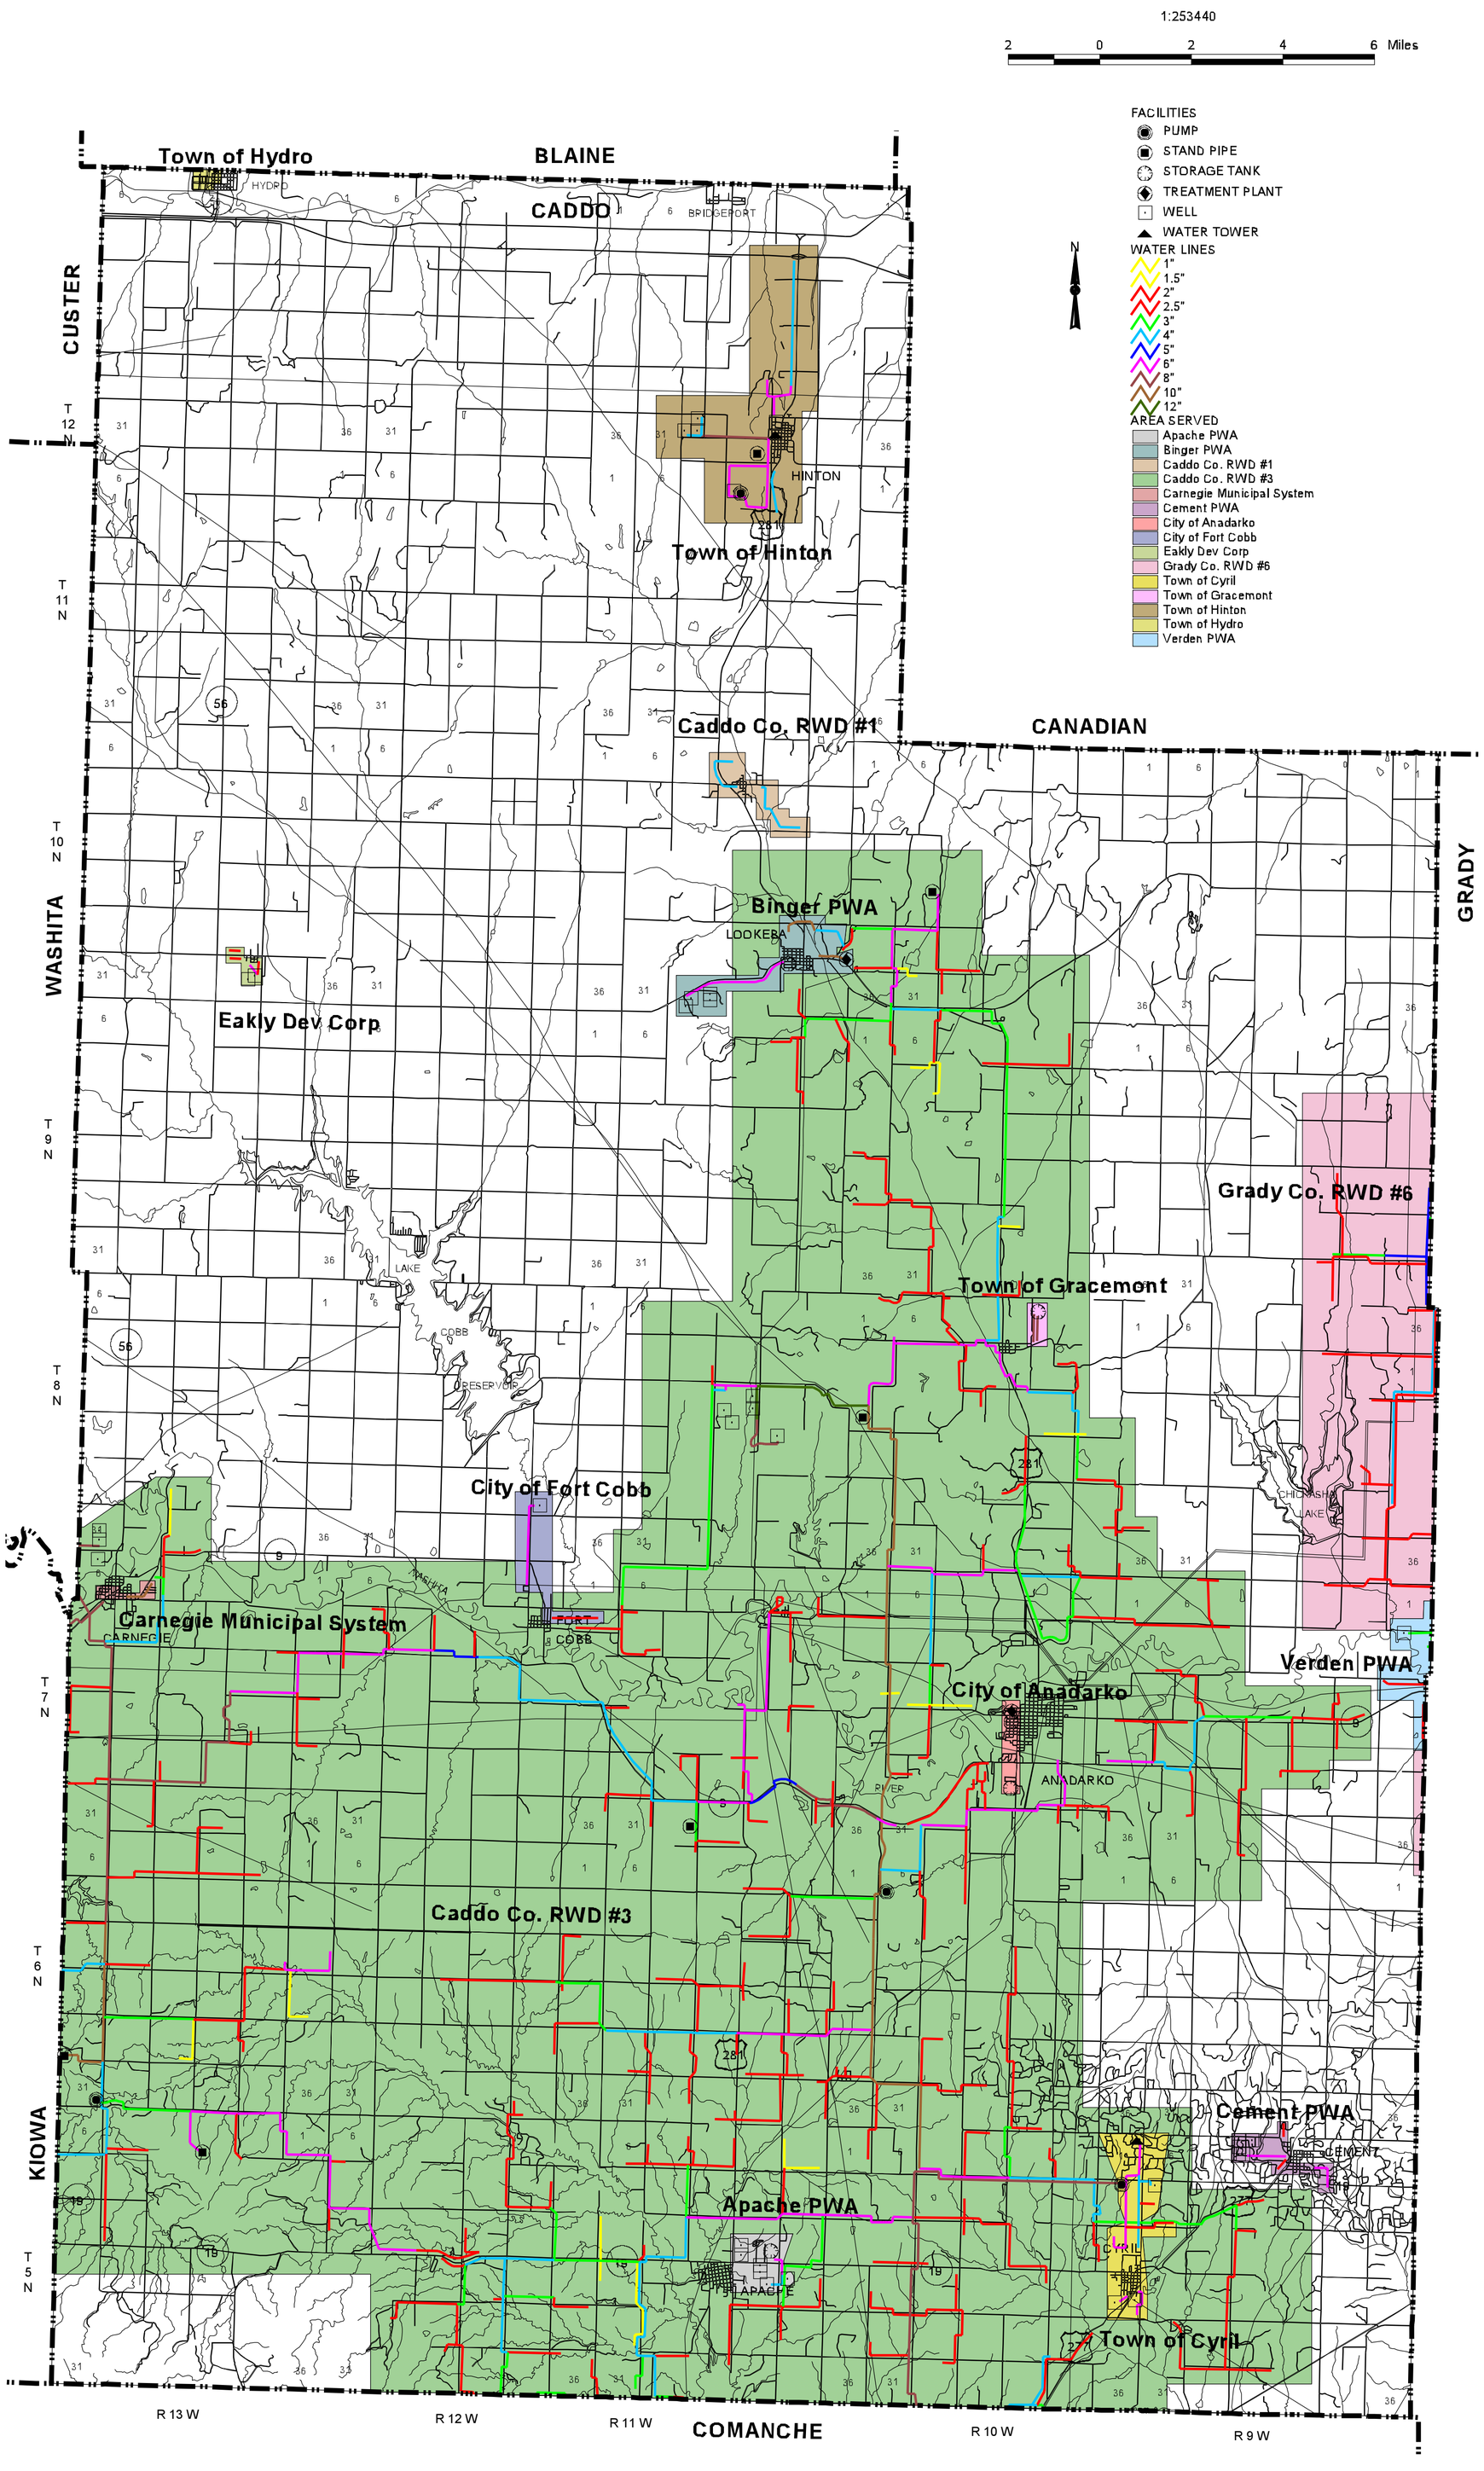
1:253440
2 0 2 4 6 Miles
FACILITIES
PUMP
STAND PIPE
STORAGE TANK
TREATMENT PLANT
WELL
WATER TOWER
WATER LINES
1"
1.5"
2"
2.5"
3"
4"
5"
6"
8"
10"
12"
AREA SERVED
Apache PWA
Binger PWA
Caddo Co. RWD #1
Caddo Co. RWD #3
Carnegie Municipal System
Cement PWA
City of Anadarko
City of Fort Cobb
Eakly Dev Corp
Grady Co. RWD #6
Town of Cyril
Town of Gracemont
Town of Hinton
Town of Hydro
Verden PWA
N
Town of Hydro
BLAINE
CADDO
CUSTER
HYDRO
BRIDGEPORT
HINTON
Town of Hinton
Caddo Co. RWD #1
CANADIAN
GRADY
WASHITA
Binger PWA
LOOKEBA
Eakly Dev Corp
Grady Co. RWD #6
Town of Gracemont
City of Fort Cobb
Carnegie Municipal System
CARNEGIE
FORT COBB
Verden PWA
City of Anadarko
ANADARKO
Caddo Co. RWD #3
KIOWA
Cement PWA
CEMENT
Apache PWA
APACHE
CYRIL
Town of Cyril
COMANCHE
T 12 N
T 11 N
T 10 N
T 9 N
T 8 N
T 7 N
T 6 N
T 5 N
R 13 W
R 12 W
R 11 W
R 10 W
R 9 W